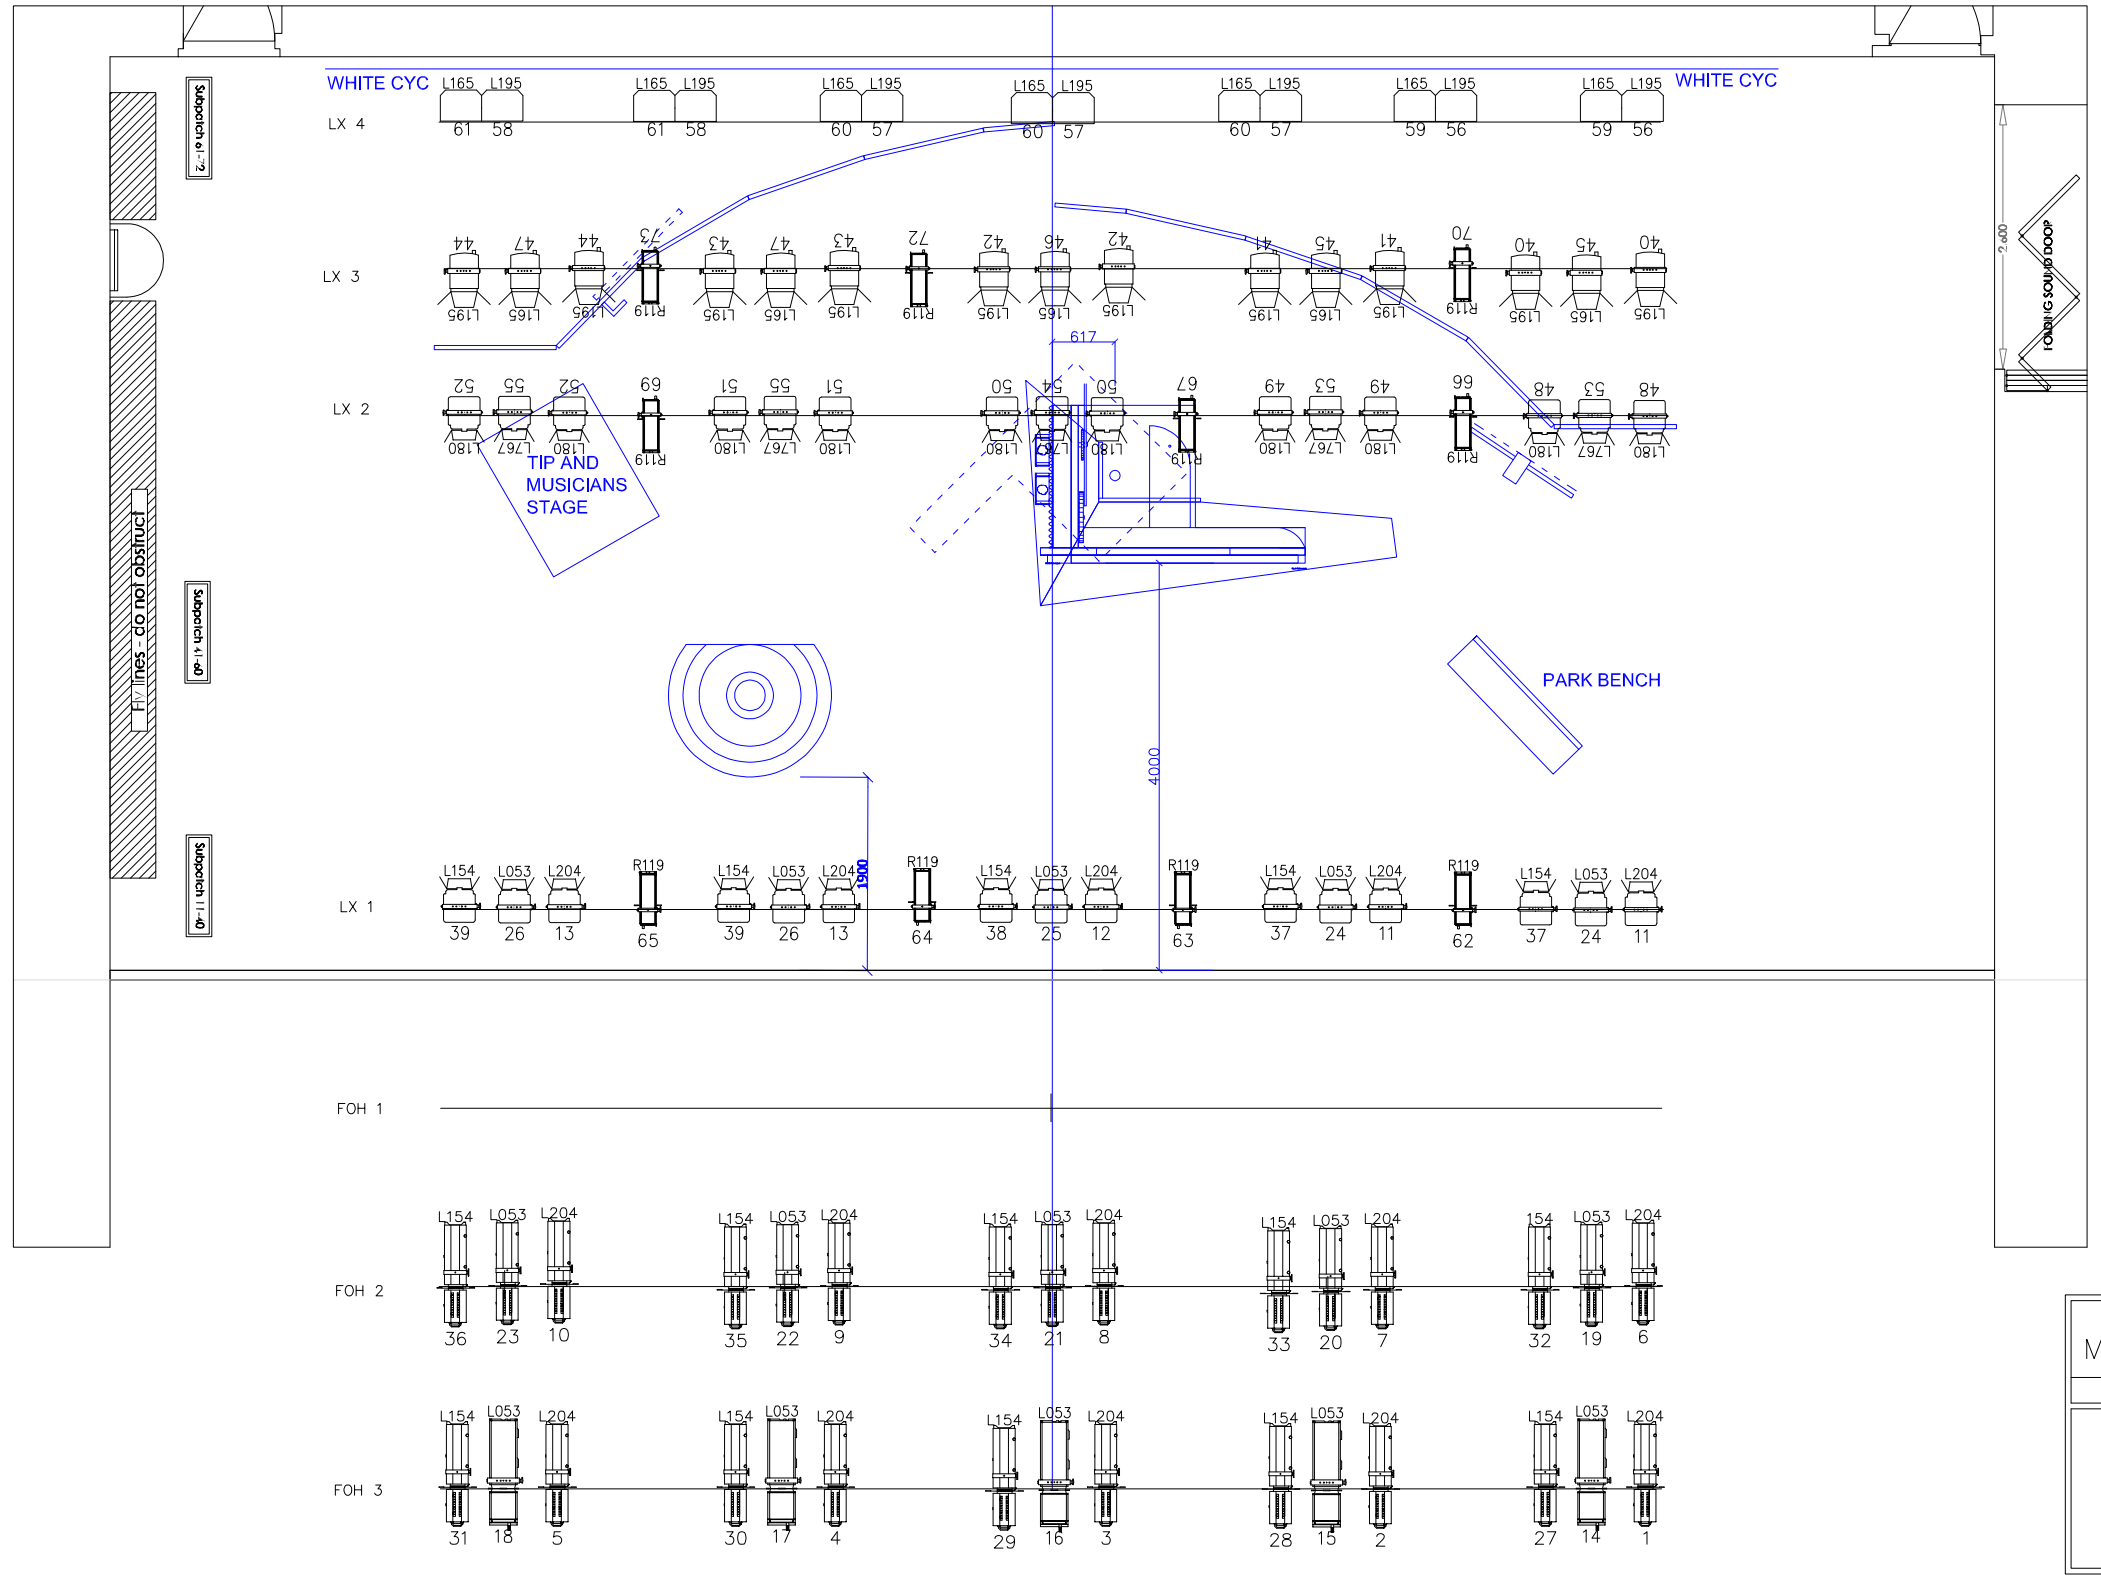

NOTES:

CH 75: LED FAIRY LIGHTS. FLOOR CIRCUIT UP STAGE OPPOSITE PROMPT

ALL PROFILES HAVE FROST R119

LEGEND

- STRAND T-SPOT
- ZOOMSPOT 1.2K
- PATTERN 223
- SELECON F 1.2K
- PRELUDE 16/30
- IRIS

MONKEY BAA THEATRE FOR YOUNG PEOPLE

MILLI, JACK & DANCING CAT

LIGHTING PLAN – EVEREST THEATRE

DIRECTED BY: JOHN SAUNDERS	
LIGHTING DESIGNED BY: LUIZ PAMPOLHA	
SET DESIGNED BY: IMOGEN ROSS	SHEET: 2
SOUND DESIGNED BY: JEREMY SILVER	
TECHNICAL DIRECTOR: GLENN MASTER ELECTRICIAN: DAVE	
SCALE: NTS	DATE: 13/05/08
DRAWN BY: LP	